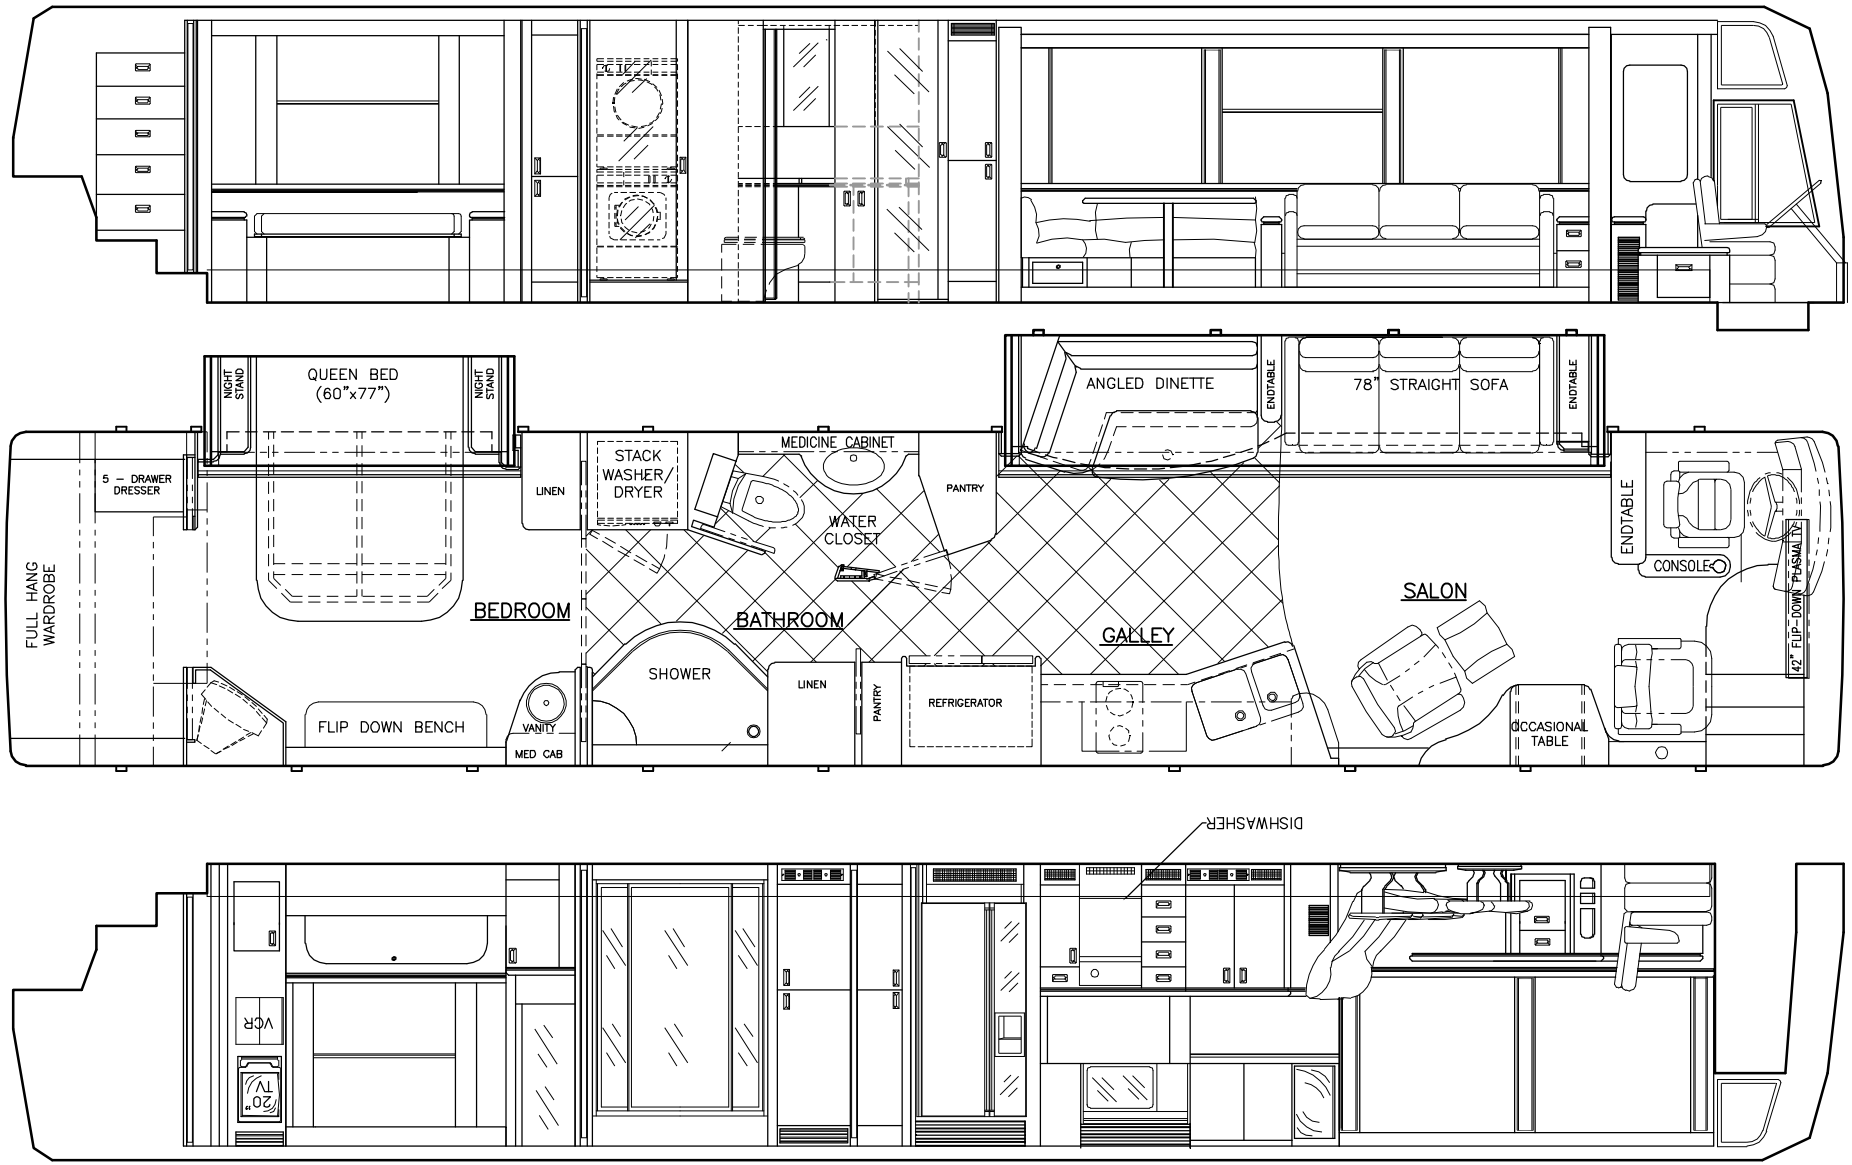

MARATHON COACH

DRAWNG TITLE: FLOOR PLAN with ELEVATIONS	SCALE:	DRAWN BY:	PROJ.ENG:
COACH #0746 PREVOST XLVII–2S	FLOOR PLAN: DC– X–SM	A/C: ROOF AIR	SHEET NUMBER: 0746–2
	CHANGE DATE: 00/00/00	DRAWING DATE: 3/20/01	

PROPRIETARY INFORMATION: THIS DRAWING IS THE PROPERTY OF MARATHON COACH INC, ANY UNAUTHORIZED REPRODUCTION OR DISTRUBUTION WITHOUT THE EXPRESS WRITTEN CONSENT OF MARATHON COACH, INC. IS STRICTLY PROHIBITED AND MAY RESULT IN LEGAL ACTION.